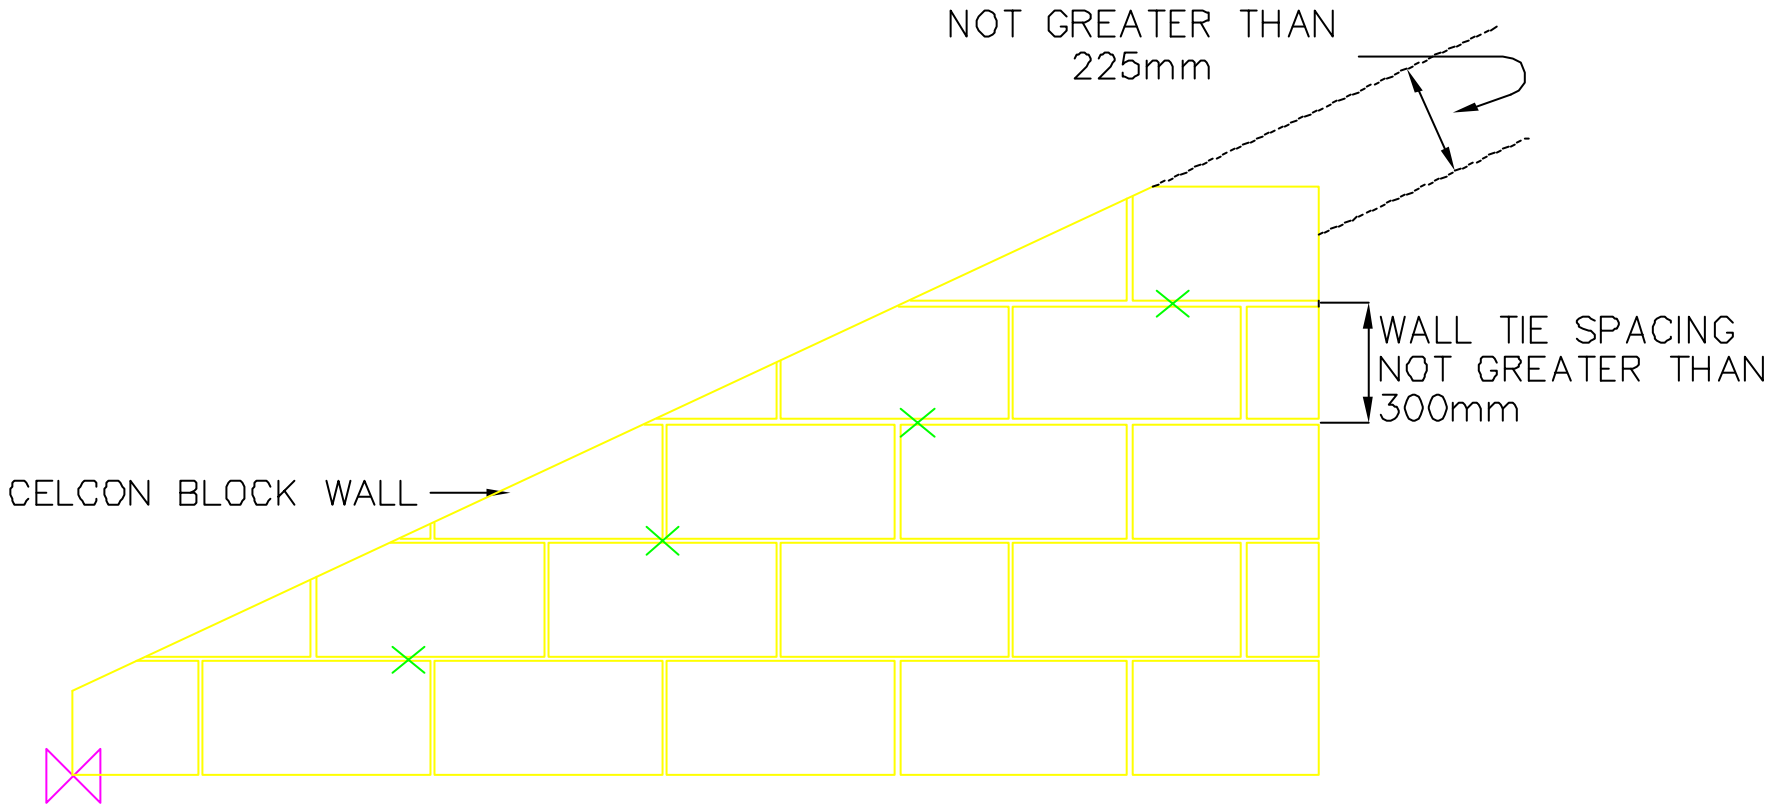

ELEVATION OF BLOCK WALL AT RAFTER LEVEL
SHOWING CAVITY TIE SPACING